ARCHITECTURAL OPENINGS INC. • 16 GARFIELD AVENUE • SOMERVILLE, MASSACHUSETTS 02145
PH: 617-776-9223 FAX: 617-776-9221 ● WEB SITE: www.archop.com

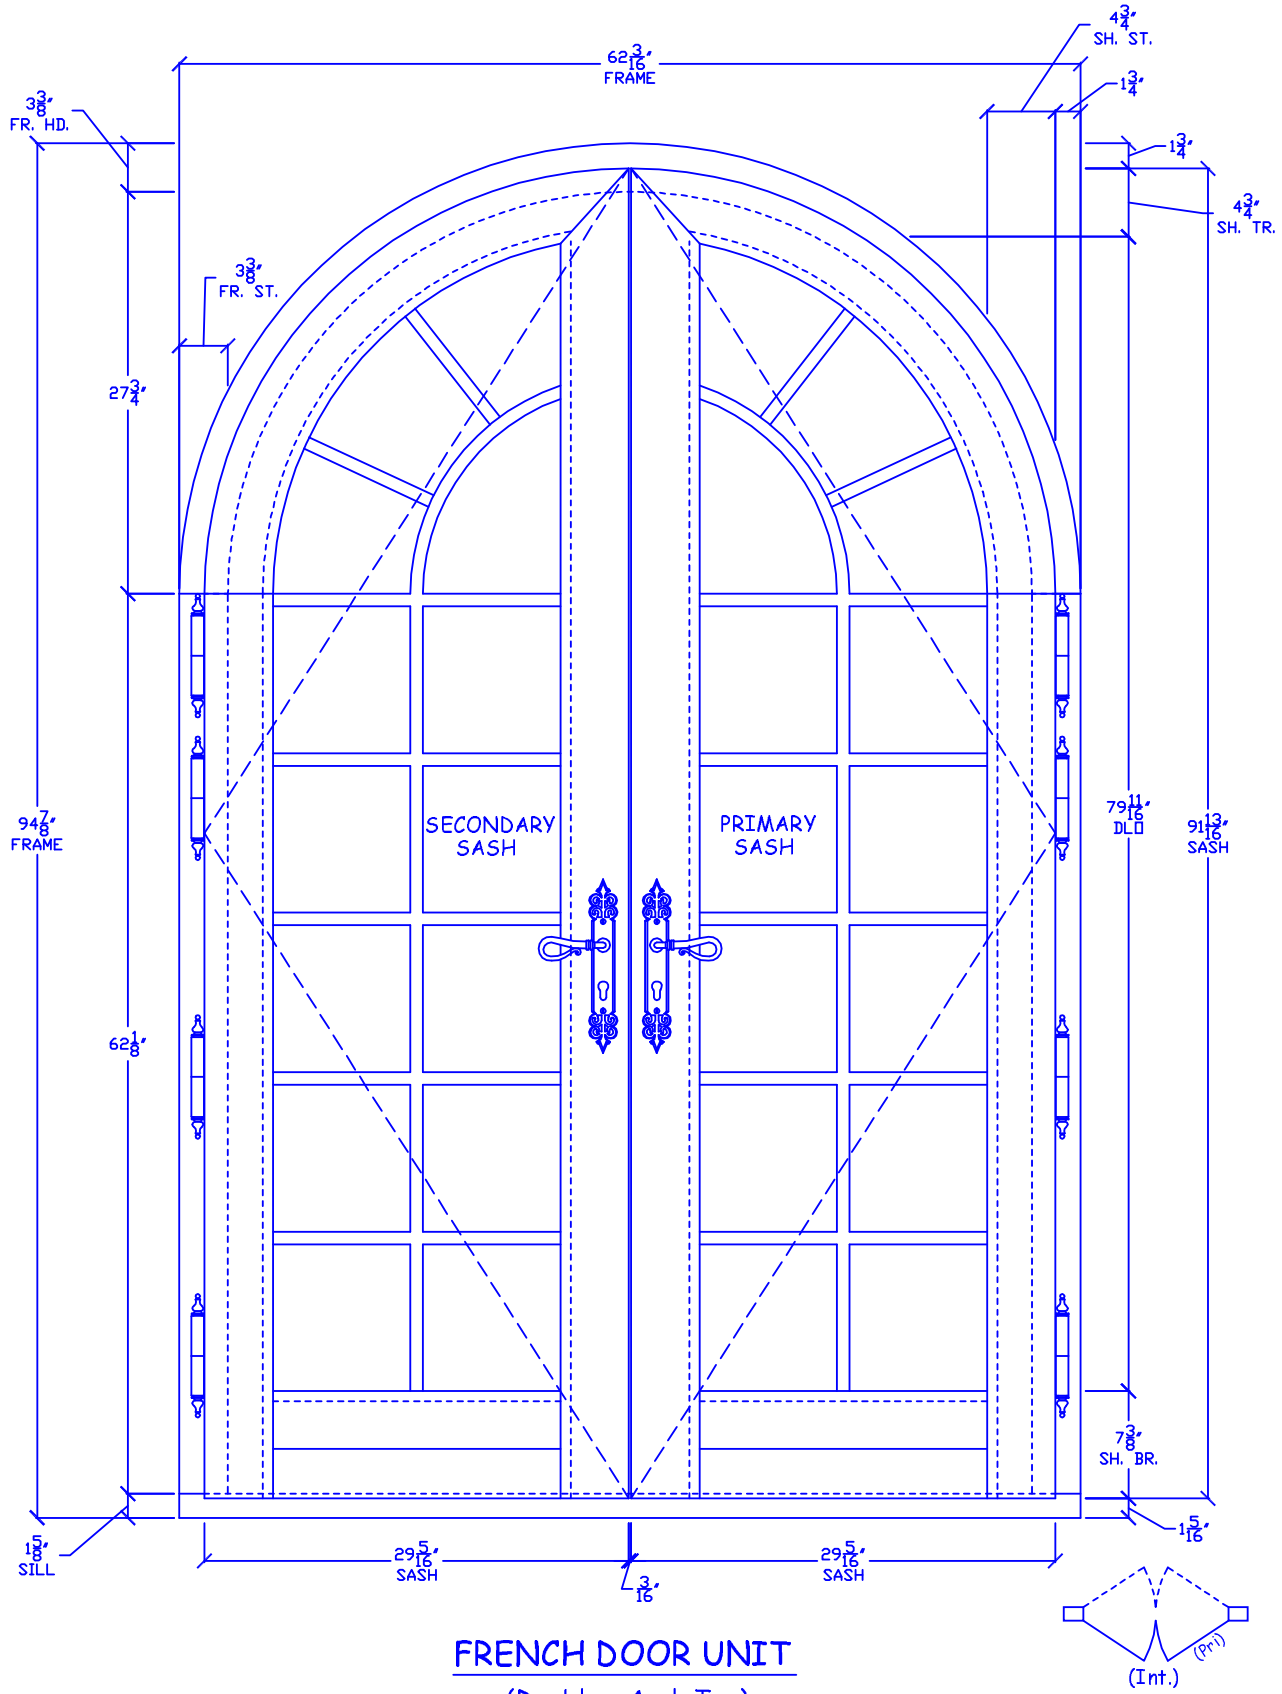

FRENCH DOOR UNIT

(Double - Arch Top)

DATE: 8/7/02	DESCRIPTION: French Doors (Double) Arch-Top ELEVATION	SCALE: NTS